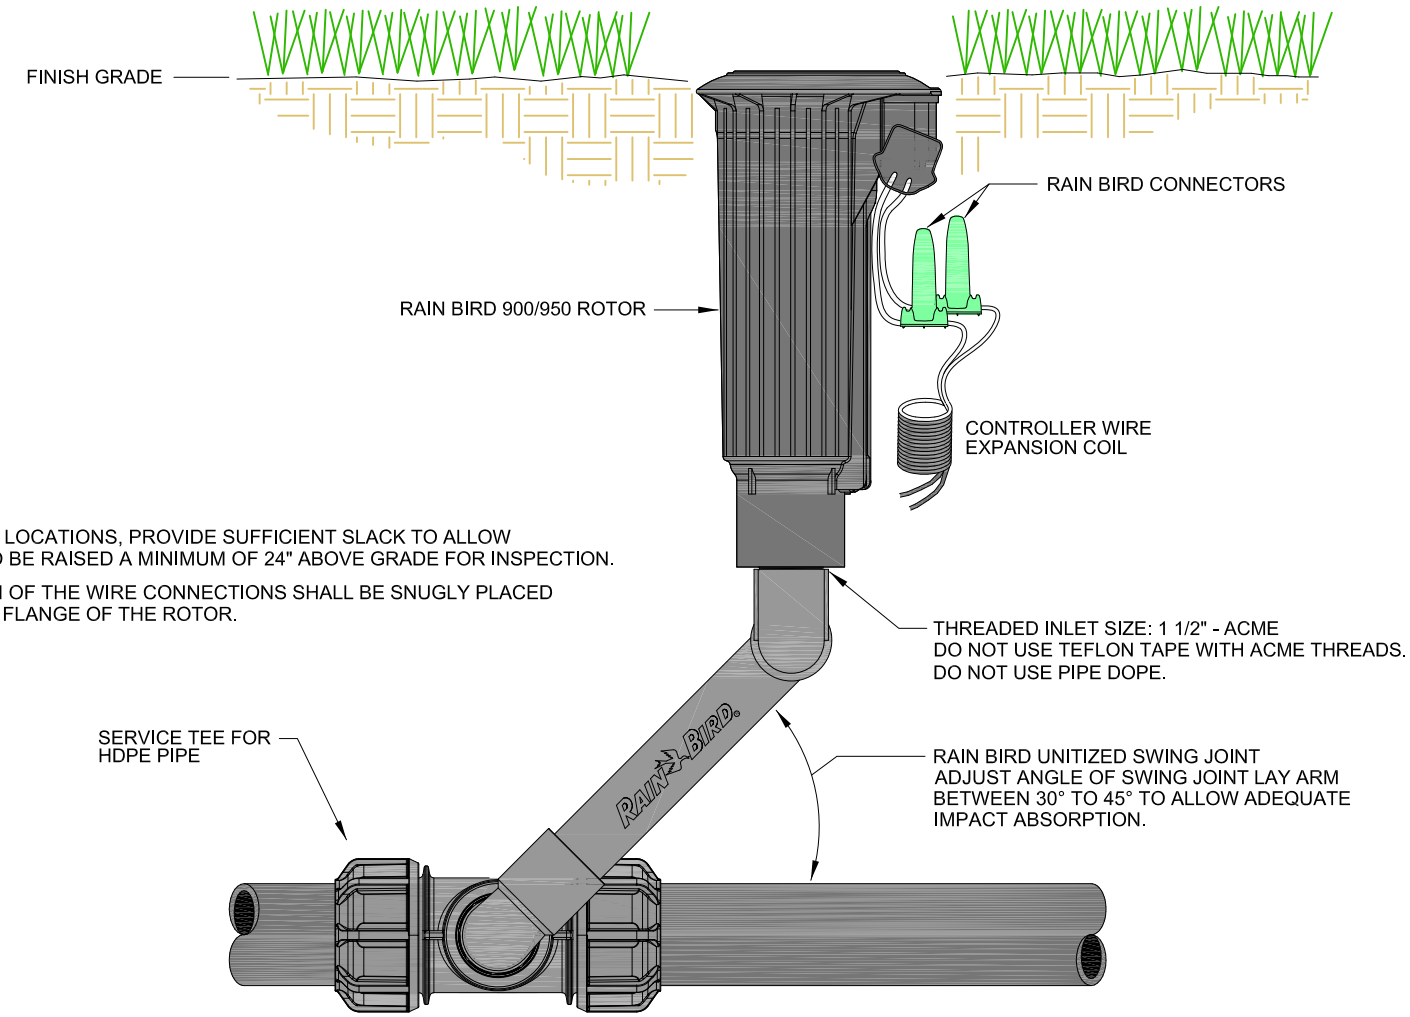

NOTES:

1. AT ALL SPLICE LOCATIONS, PROVIDE SUFFICIENT SLACK TO ALLOW THE SPLICE TO BE RAISED A MINIMUM OF 24" ABOVE GRADE FOR INSPECTION.
2. THE LOCATION OF THE WIRE CONNECTIONS SHALL BE SNUGLY PLACED BENEATH THE FLANGE OF THE ROTOR.

RAIN BIRD 900/950 ROTOR WITH PHILMAC FITTING SERVICE TEE

NOT TO SCALE

RAIN BIRD®